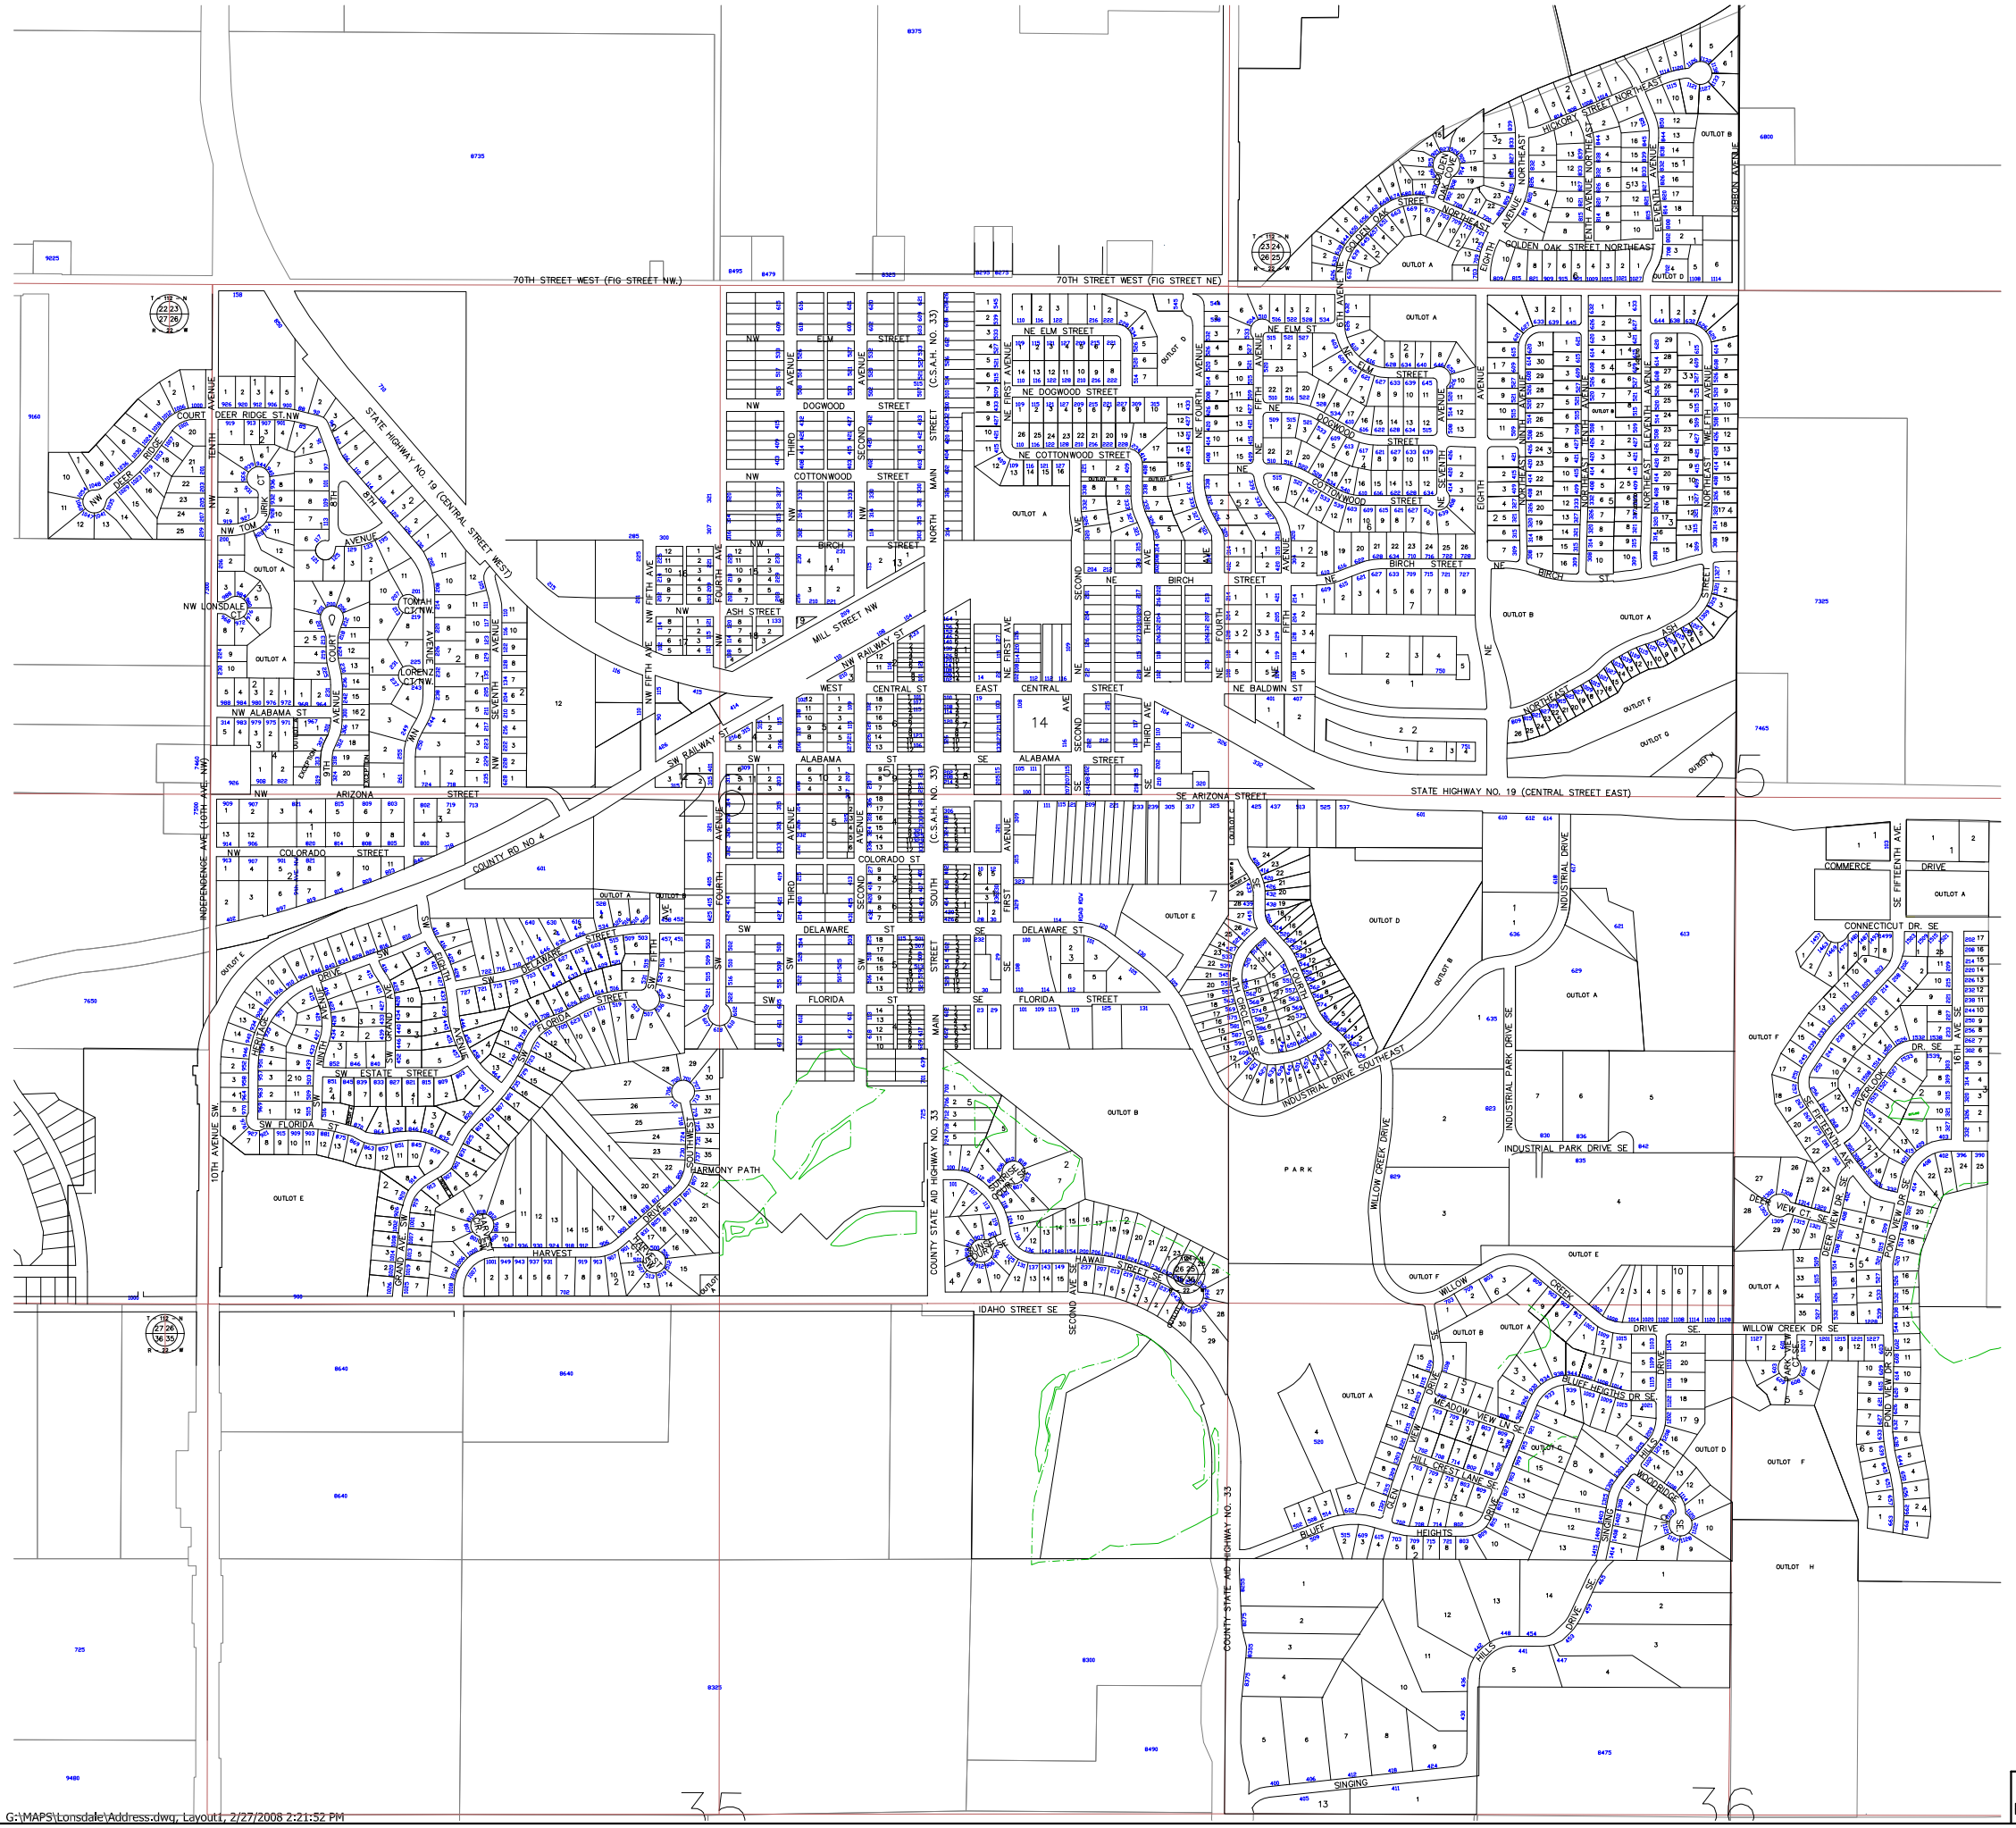

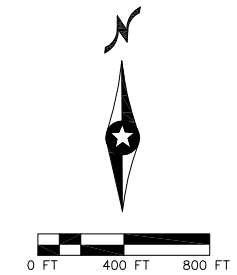

CITY LIMITS

LOT ADDRESS 100

LOT NUMBER 11

BLOCK NUMBER 3

WETLAND

Lonsdale

REVISION NO.	DATE	EXPLANATION
9-7-05		REVISED ADDRESS AND PLATS
10-12-06		REVISED ADDRESS AND PLATS

SCALE: AS NOTED
DESIGN BY: TXT
PLAN BY: EF
CHECKED BY: TXT
PROJECT NO: TXT
RECORD COPY BY:
DATE

I HEREBY CERTIFY THAT THIS PLAN, SPECIFICATION, OR REPORT WAS PREPARED BY ME OR UNDER MY DIRECT SUPERVISION AND THAT I AM A DULY LICENSED PROFESSIONAL ENGINEER UNDER THE LAWS OF THE STATE OF MINNESOTA.

ENGINEER
DATE: LIC. NO: LIC-NO

Local Address

City of Lonsdale

WSB & Associates, Inc.
701 Xenia Avenue South, Suite 300
Minneapolis, MN 55416
www.wsbeng.com
763-541-4800 • Fax 763-541-1700
INFRASTRUCTURE ■ ENGINEERING ■ PLANNING ■ CONSTRUCTION

PROJECT NUMBER 01586-27

SHEET 1 OF 1 SHEETS

G:\MAPS\Lonsdale\Address.dwg, Layout1, 2/27/2008 2:21:52 PM